DESIGN STUDY ONLY

ABBREVIATIONS:

CL CENTERLINE
BRSP BOTTOM OF RSP
TRSP TOP OF RSP

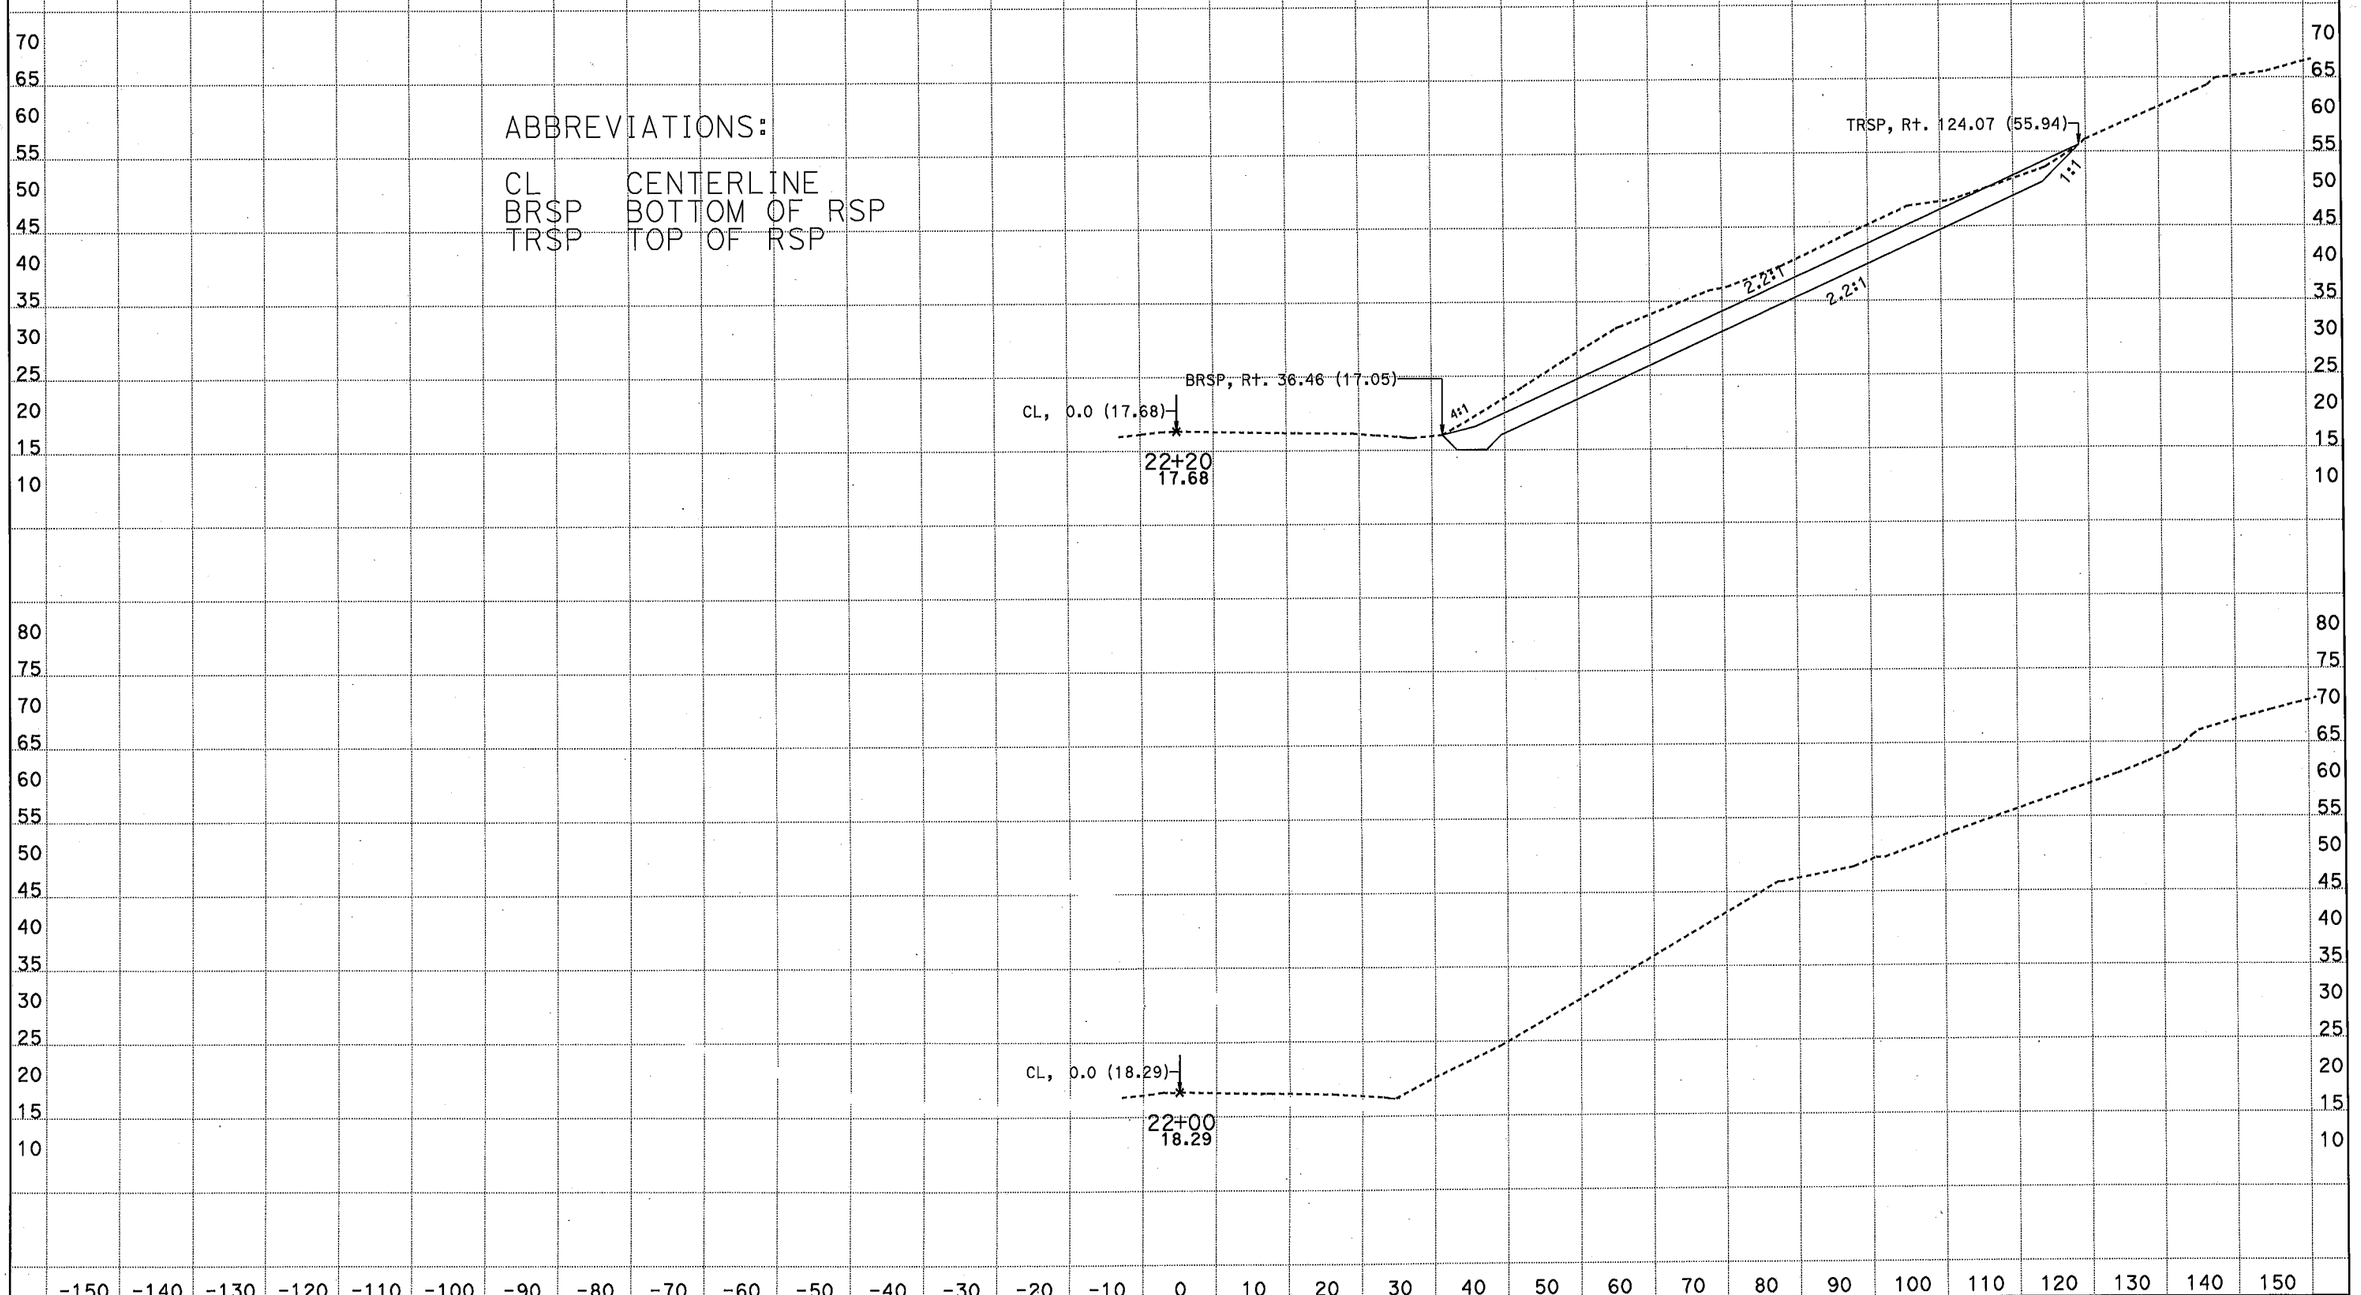

DATE: 7/11/2014
KC Project: 13006 File: D:\USERS\calce\PROJECTS¼06\untitled.ear

SCALE: 1" = 10' Horiz.
1" = 10' Vert.

All Dimensions are US Survey Feet

CL1
CROSS SECTIONS
SHEET 1 OF 2

DESIGN STUDY ONLY

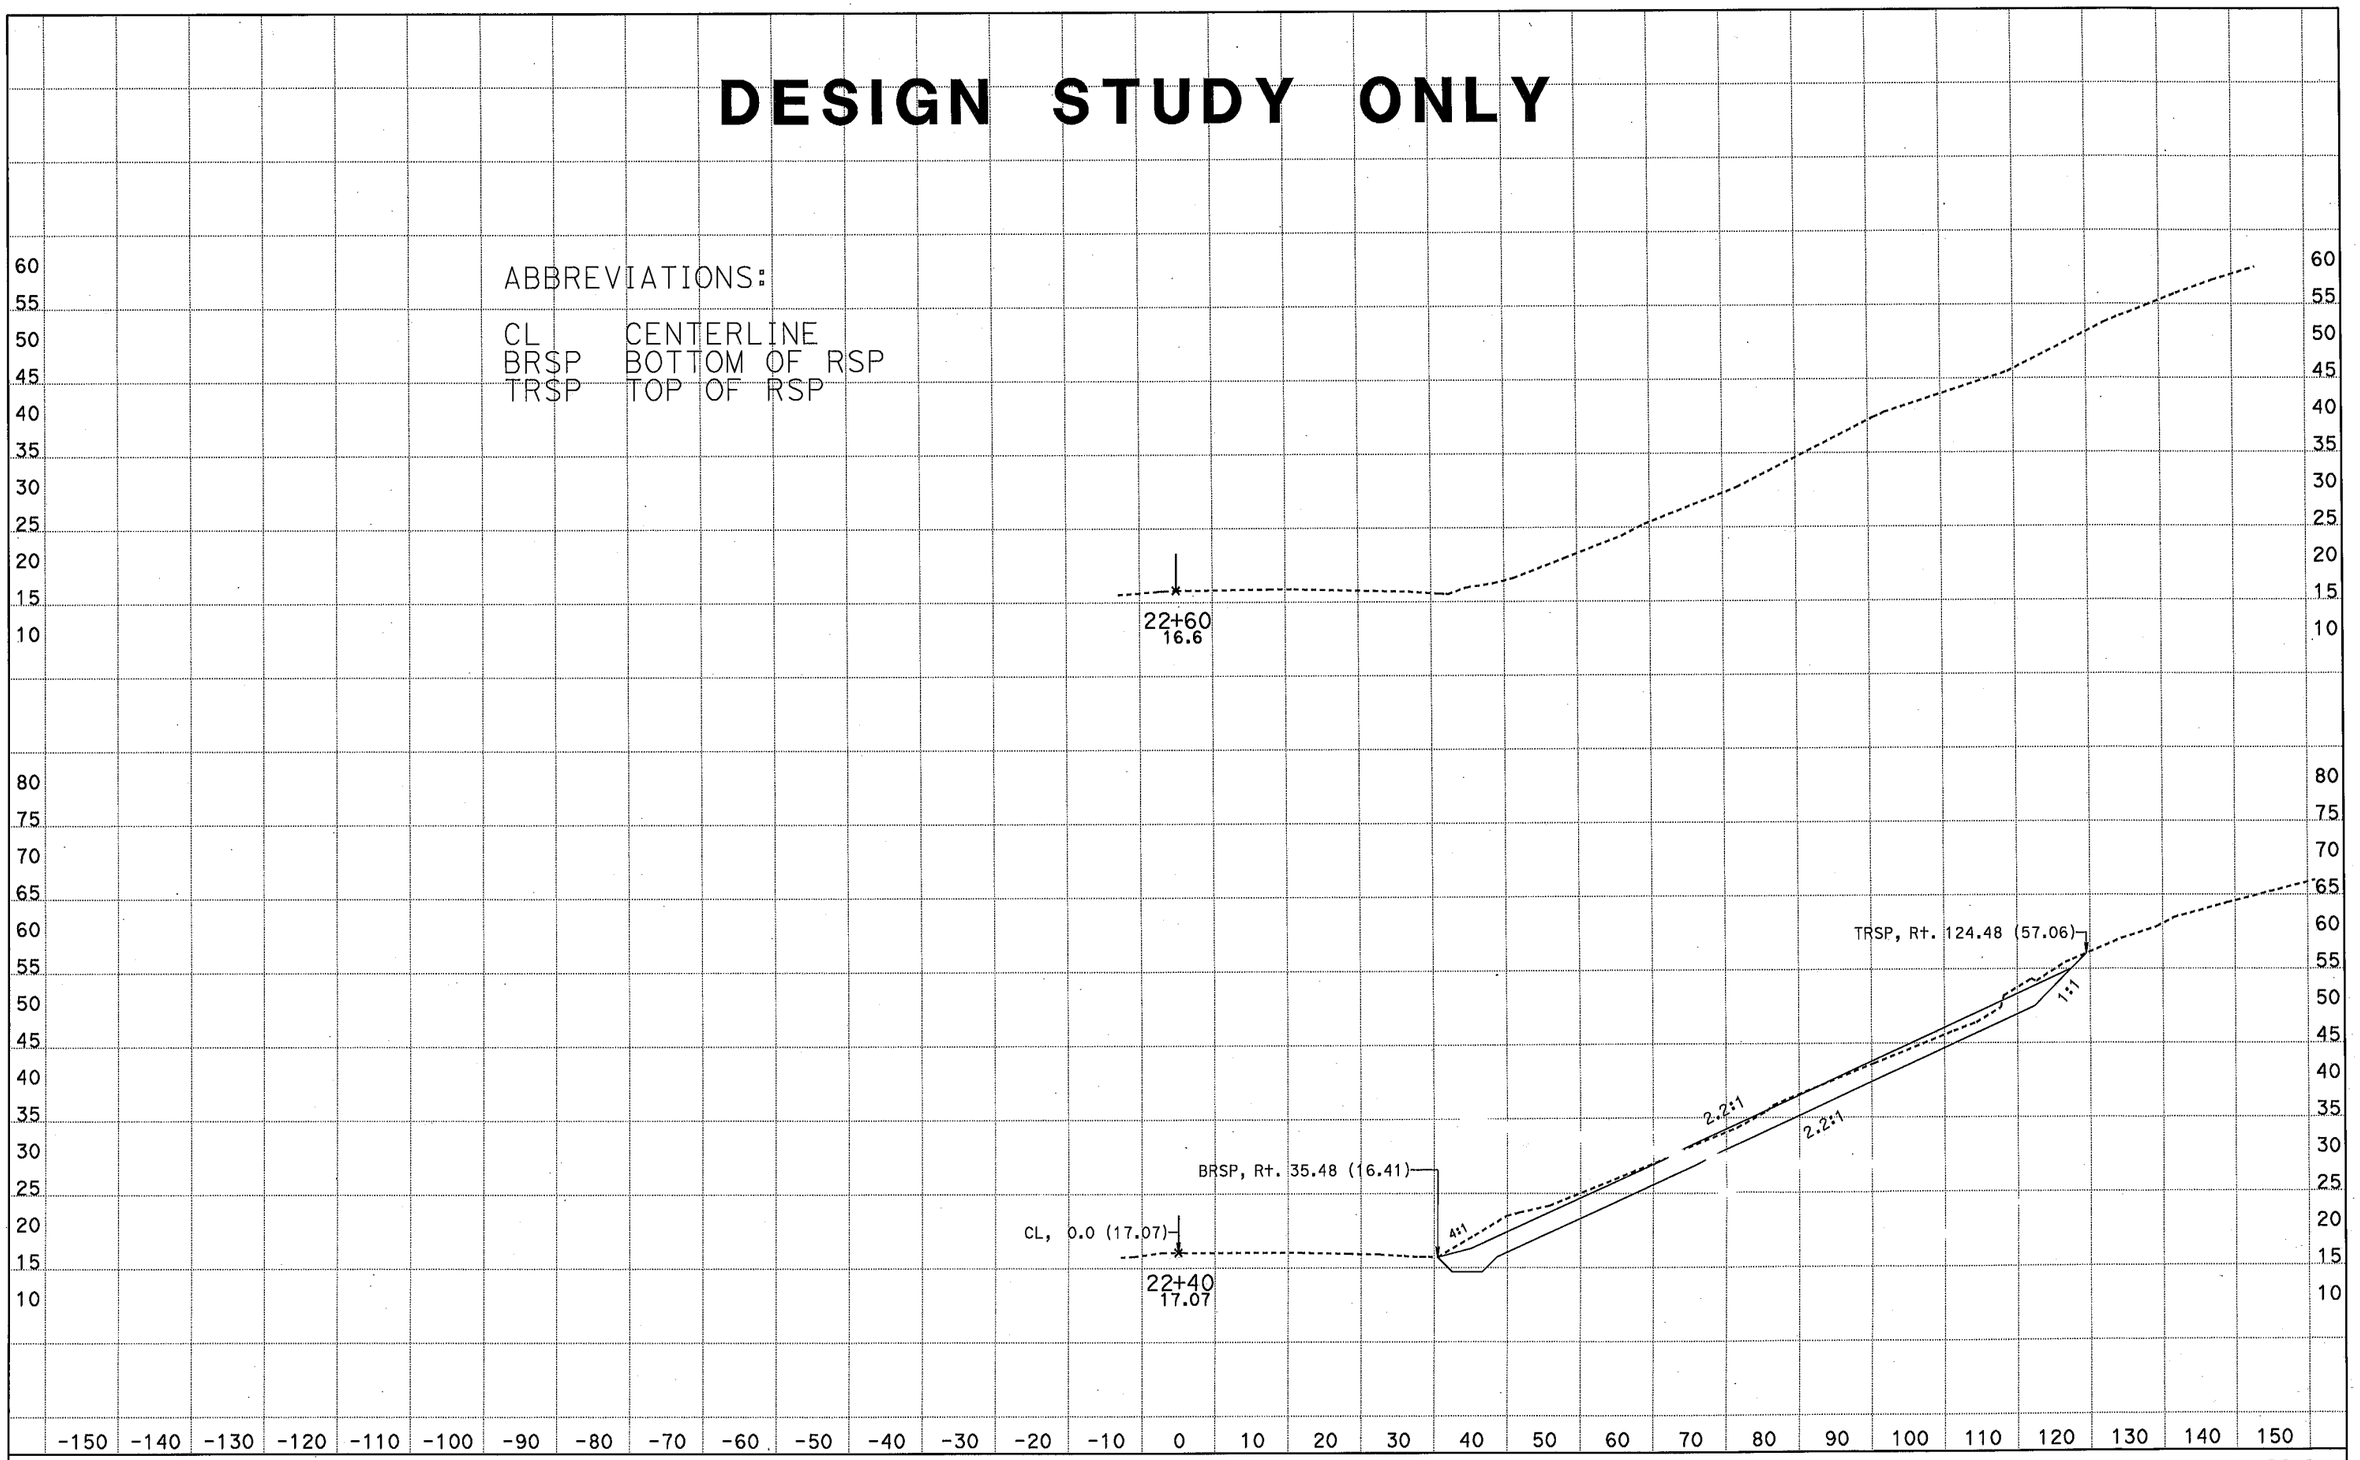

DATE: 7/11/2014

KC Project: 13006 File: D:\USERS\caice\PROJECTS¼06\untitled.ear

SCALE: 1" = 10' Horiz.
1" = 10' Vert.

All Dimensions are US Survey Feet

CL1

CROSS SECTIONS

SHEET 2 OF 2